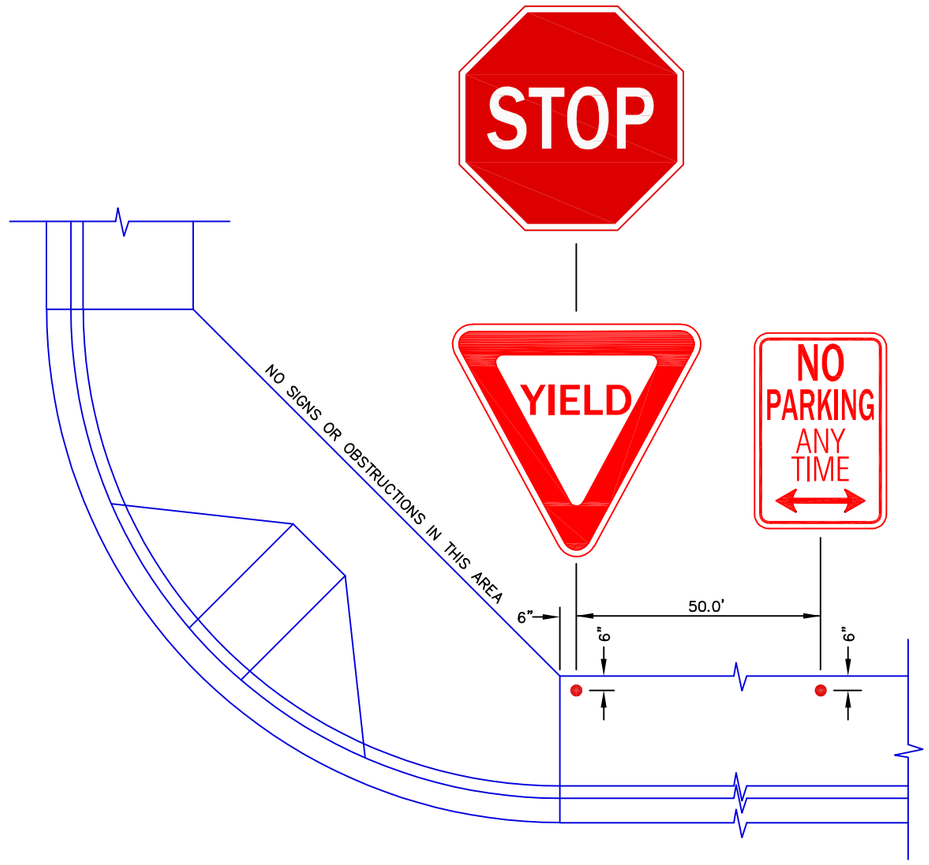

TYPICAL SIGN POST INSTALLATION

N.T.S.

STANDARD DETAIL
SIGN POST
INSTALLATION

City of Wenatchee

REVISIONS	
INITIAL	CAW
DATE	12/21/2020

DATE DRAWN: 02/21/06	CHECKED SK	DATE APPROVED	STANDARD SPECIFICATIONS
SCALE: AS SHOWN	DRAWN RLK	APPROVED BY	
	DESIGNED		

DETAIL NO.
R–220

PAGE
1 OF 1