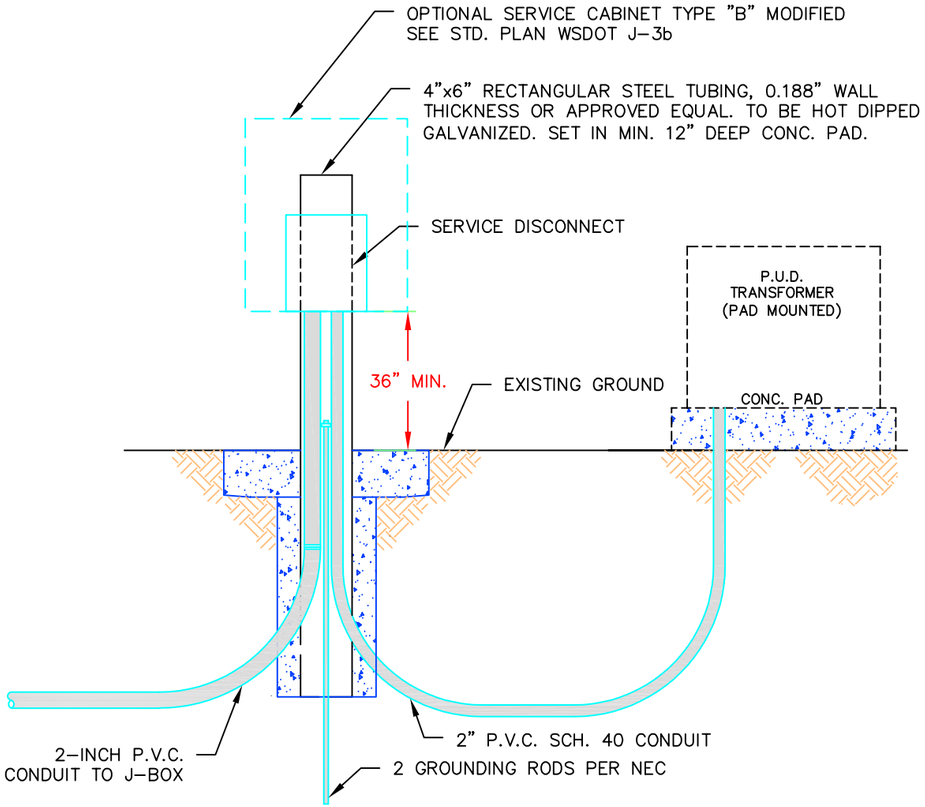

TYPICAL LIGHTING CONTROL PANEL FOR PUD TRANSFORMER PAD MOUNT

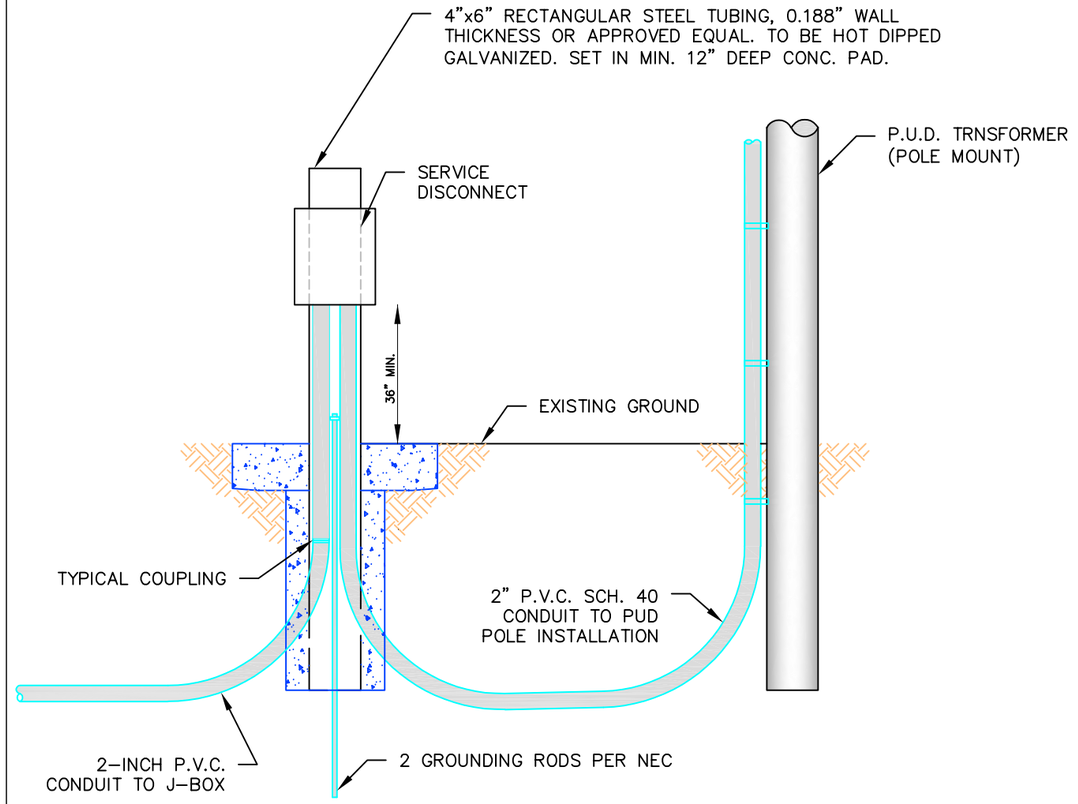

TYPICAL LIGHTING CONTROL PANEL FOR PUD TRANSFORMER POLE MOUNT

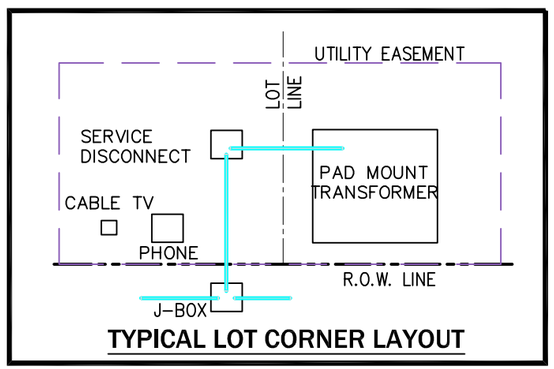

TYPICAL LOT CORNER LAYOUT

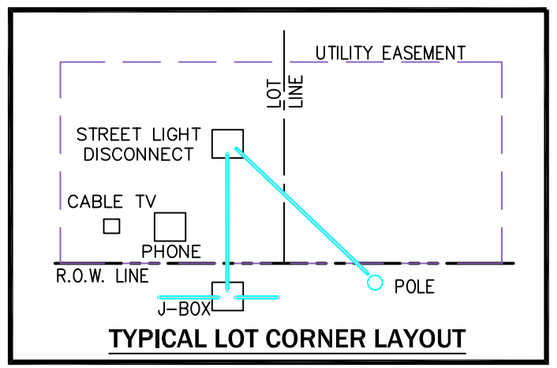

TYPICAL LOT CORNER LAYOUT

STANDARD DETAIL
SERVICE & CONTROL PANEL
STREET LIGHTING

City of Wenatchee

REVISIONS					
DATE					
INITIAL					

DATE DRAWN 3/23/2015	CHECKED DMN	DATE APPROVED	STANDARD SPECIFICATIONS
SCALE: AS SHOWN N.A.	DRAWN RDH		
DESIGNED DMN	APPROVED BY		

DETAIL NO.
R–820

PAGE
1 OF 1